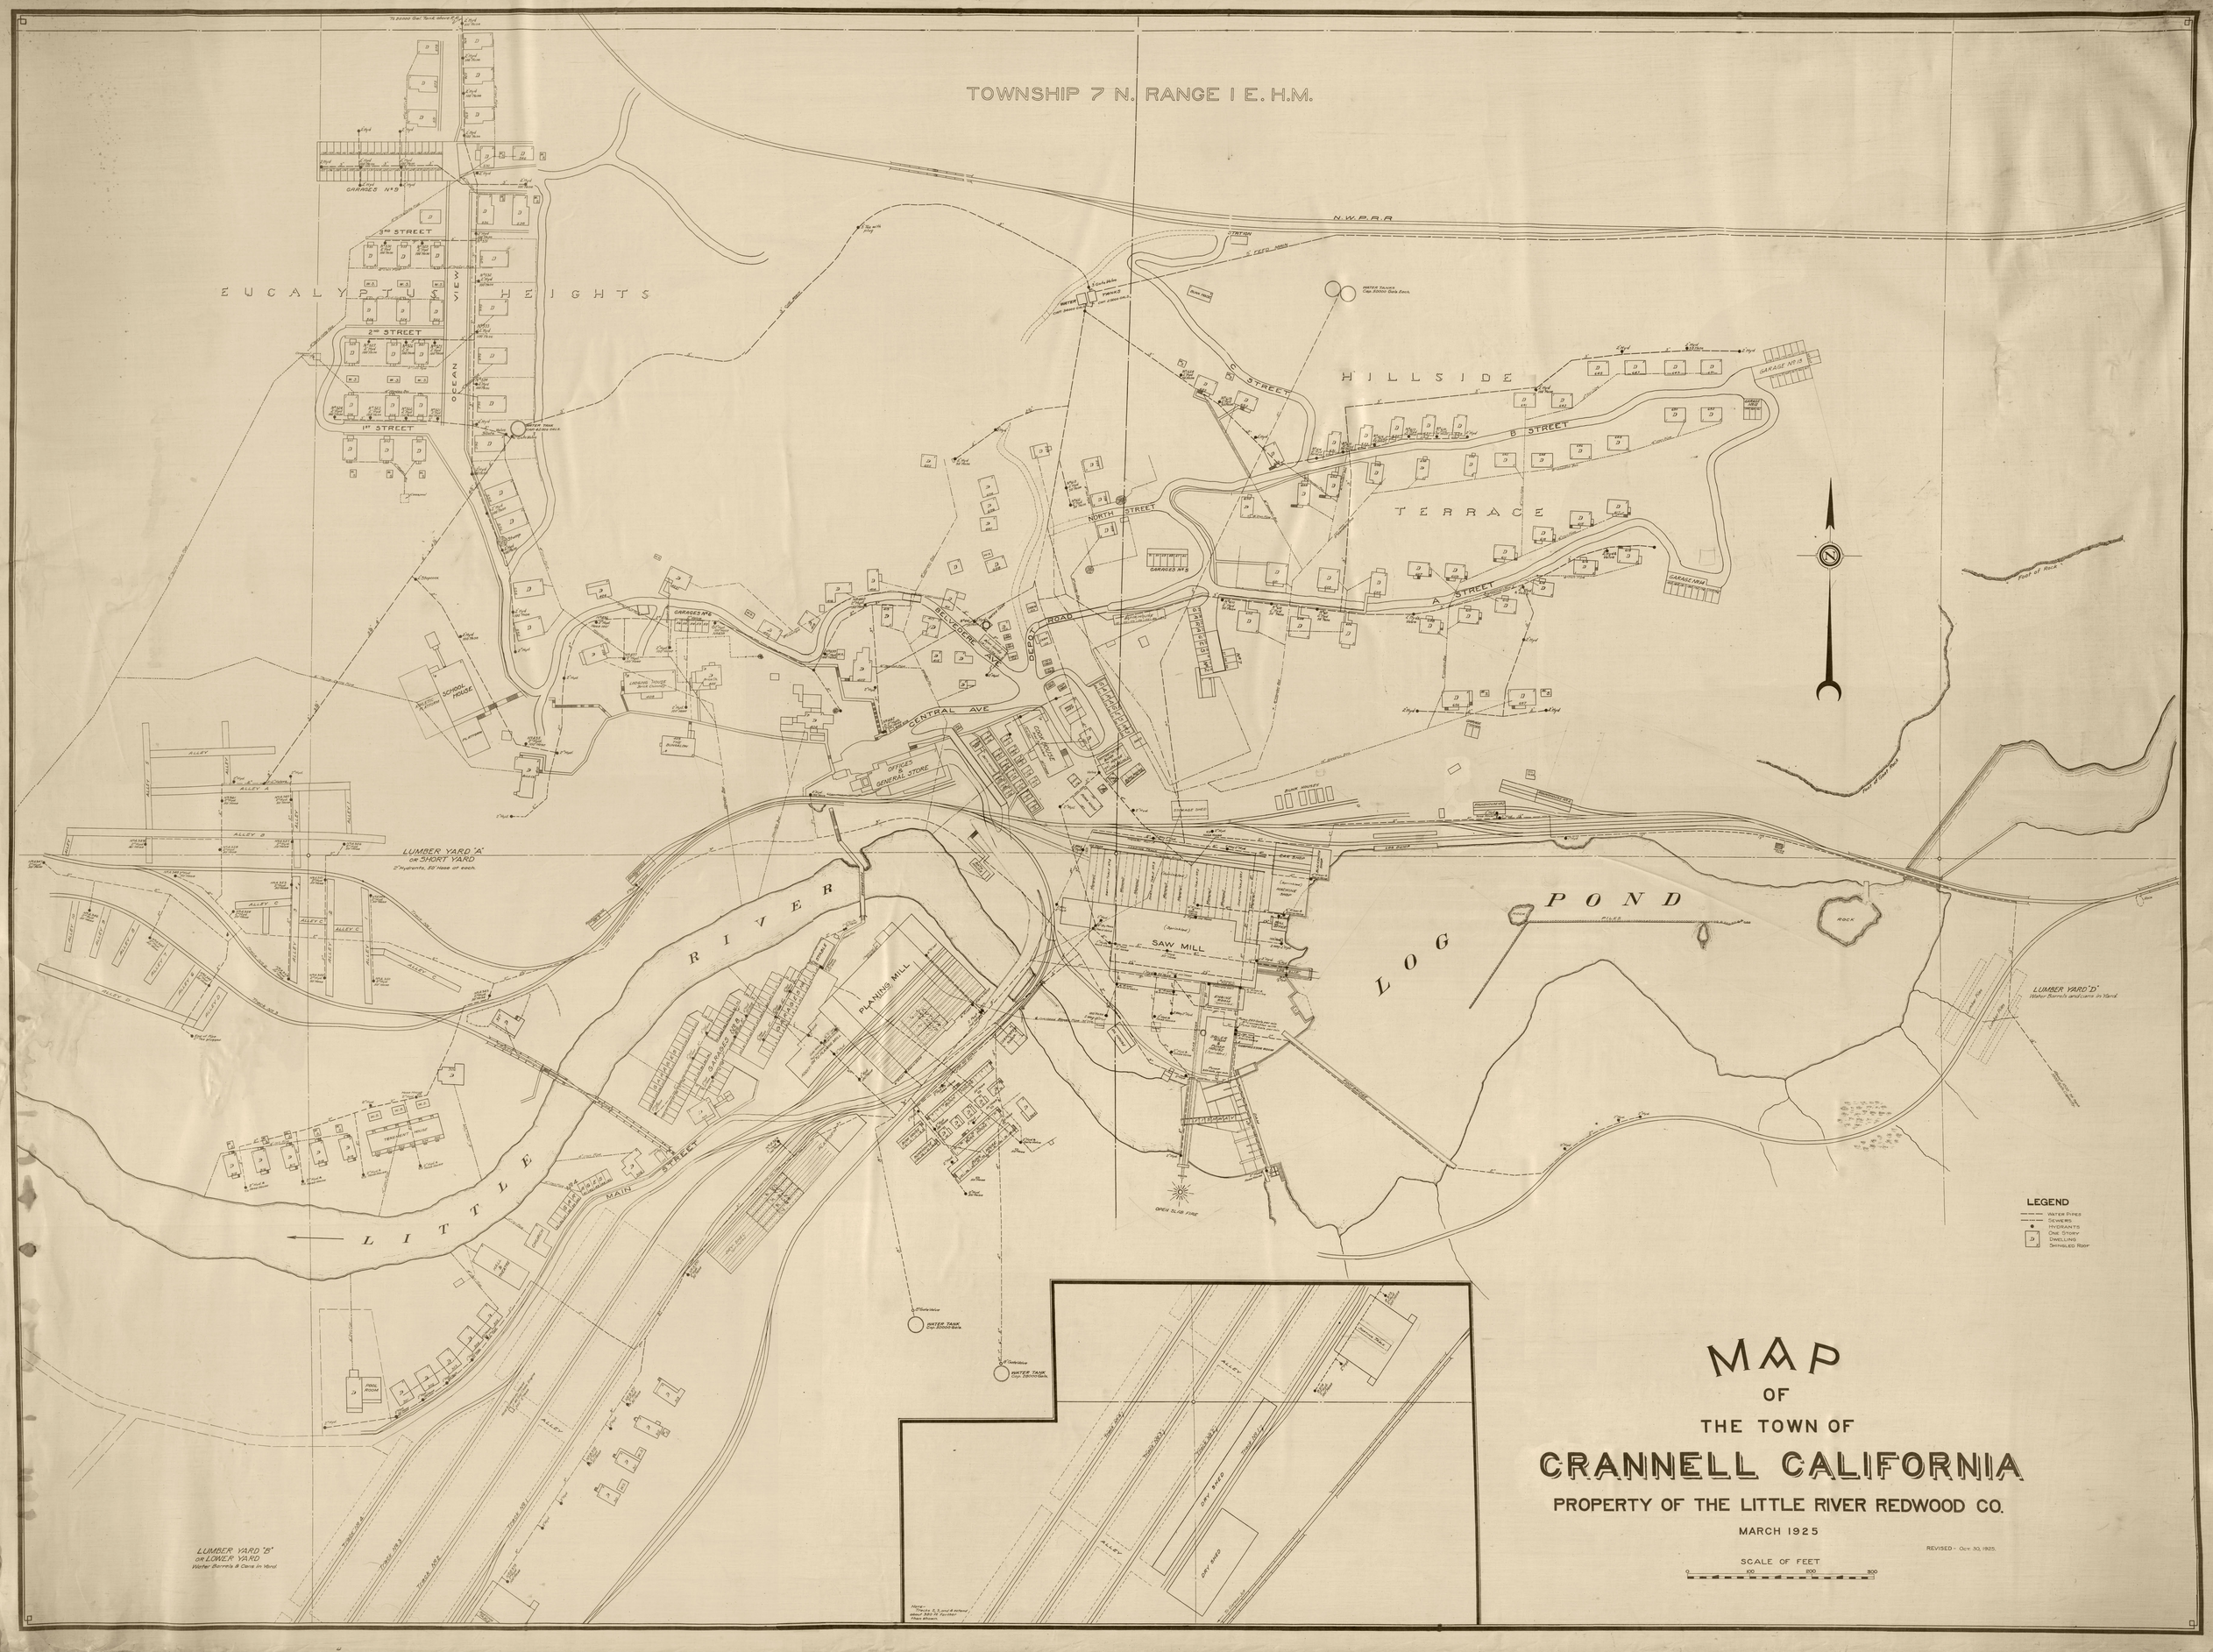
TOWNSHIP 7 N. RANGE 1 E. H.M.
EUCALYPTUS HEIGHTS
3RD STREET
2ND STREET
1ST STREET
ZEUCO
GARAGES Nos
SCHOOL HOUSE
N.W.P.R.R.
STATION
HILLSIDE
TERRACE
A STREET
B STREET
C STREET
NORTH STREET
GARAGE No 15
GARAGE No 14
GARAGES Nos
DEPOT ROAD
CENTRAL AVE
OFFICES & GENERAL STORE
COOK HOUSE
BUNK HOUSE
STORAGE SHED
LUMBER YARD "A" OR SHORT YARD
2" hydrants, 50' hose of each.
ALLEY
LITTLE RIVER
PLANING MILL
SAW MILL
LOG POND
ROCK
MAIN STREET
WATER TANK
LUMBER YARD "B" OR LONGER YARD
Water Barrels & Cans in Yard
LUMBER YARD "D"
Water Barrels and Cans in Yard
OPEN SLAB FIRE
LEGEND
WATER PIPES
SEWERS
HYDRANTS
ONE STORY DWELLING SHINGLED ROOF
MAP
OF
THE TOWN OF
CRANNELL CALIFORNIA
PROPERTY OF THE LITTLE RIVER REDWOOD CO.
MARCH 1925
REVISED - Oct. 30, 1925.
SCALE OF FEET
0 100 200 300